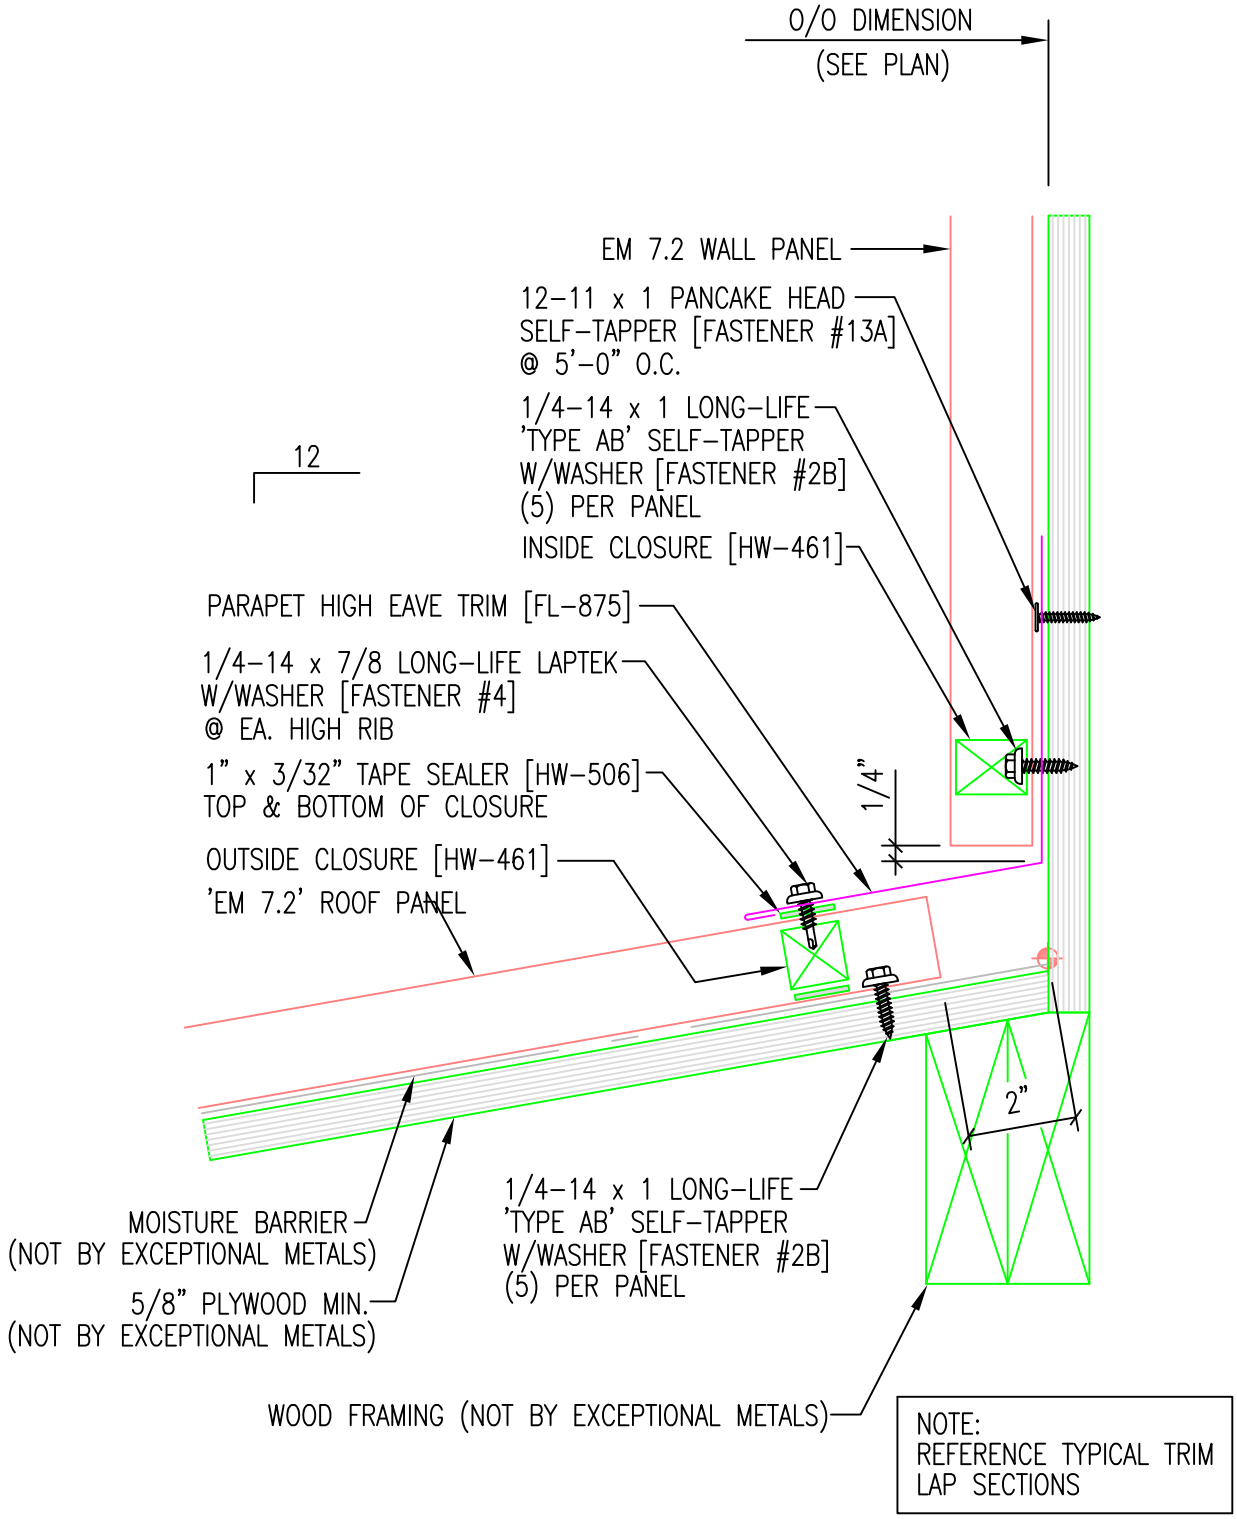

NOTE:
REFERENCE TYPICAL TRIM LAP SECTIONS

REVISED:	07/20/2018	EXPOSED FASTENING ROOF PANELS
AUTHOR	BVANOCHT	EM 7.2
SCALE:	NONE	PARAPET HIGH EAVE OR SHEETED WALL